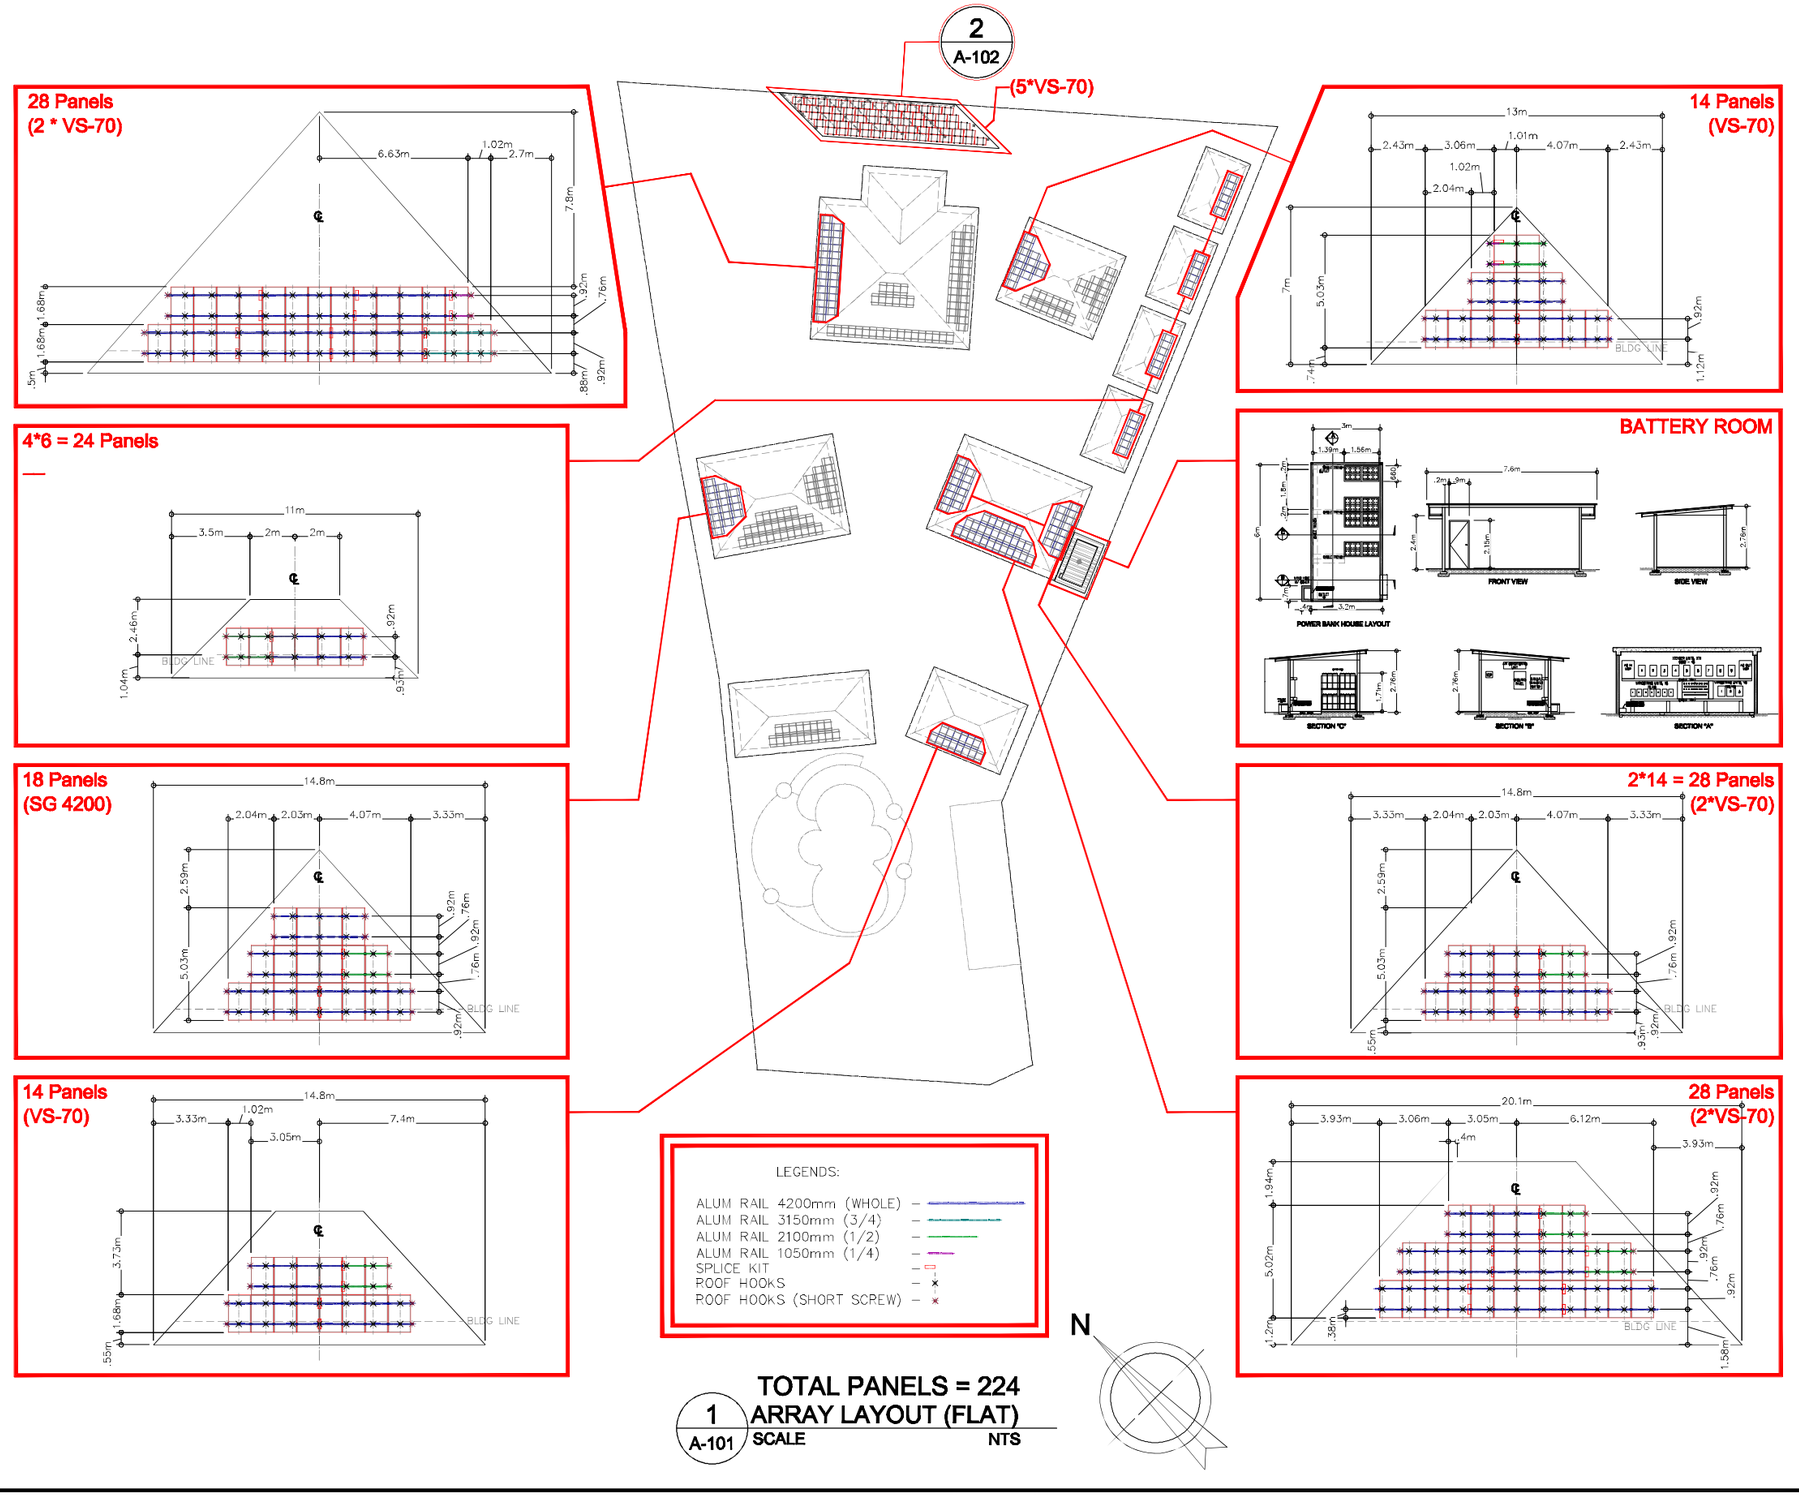

NOTES:

NOT FOR CONSTRUCTION

SOLENERGY SYSTEMS INC.

T: 02 624 3861
F: 02 892 6840
C: 0917 838 4723
EMAIL: Info@solenergy.com.ph
WEBSITE: www.solenergy.com.ph

PROJECT NAME:

SALAMANGKA RESORT PHASE 2

BULUHISAN SIQUIJOR

DRAWING TITLE:

LAYOUT PLANS

PROJECT NO:	002-2013	
SCALE:	NTS	DATE:
DRAWN BY:	JPM / RRR	8/05/2015
CHECKED BY:	THP	
SHEET NO:		

A-101